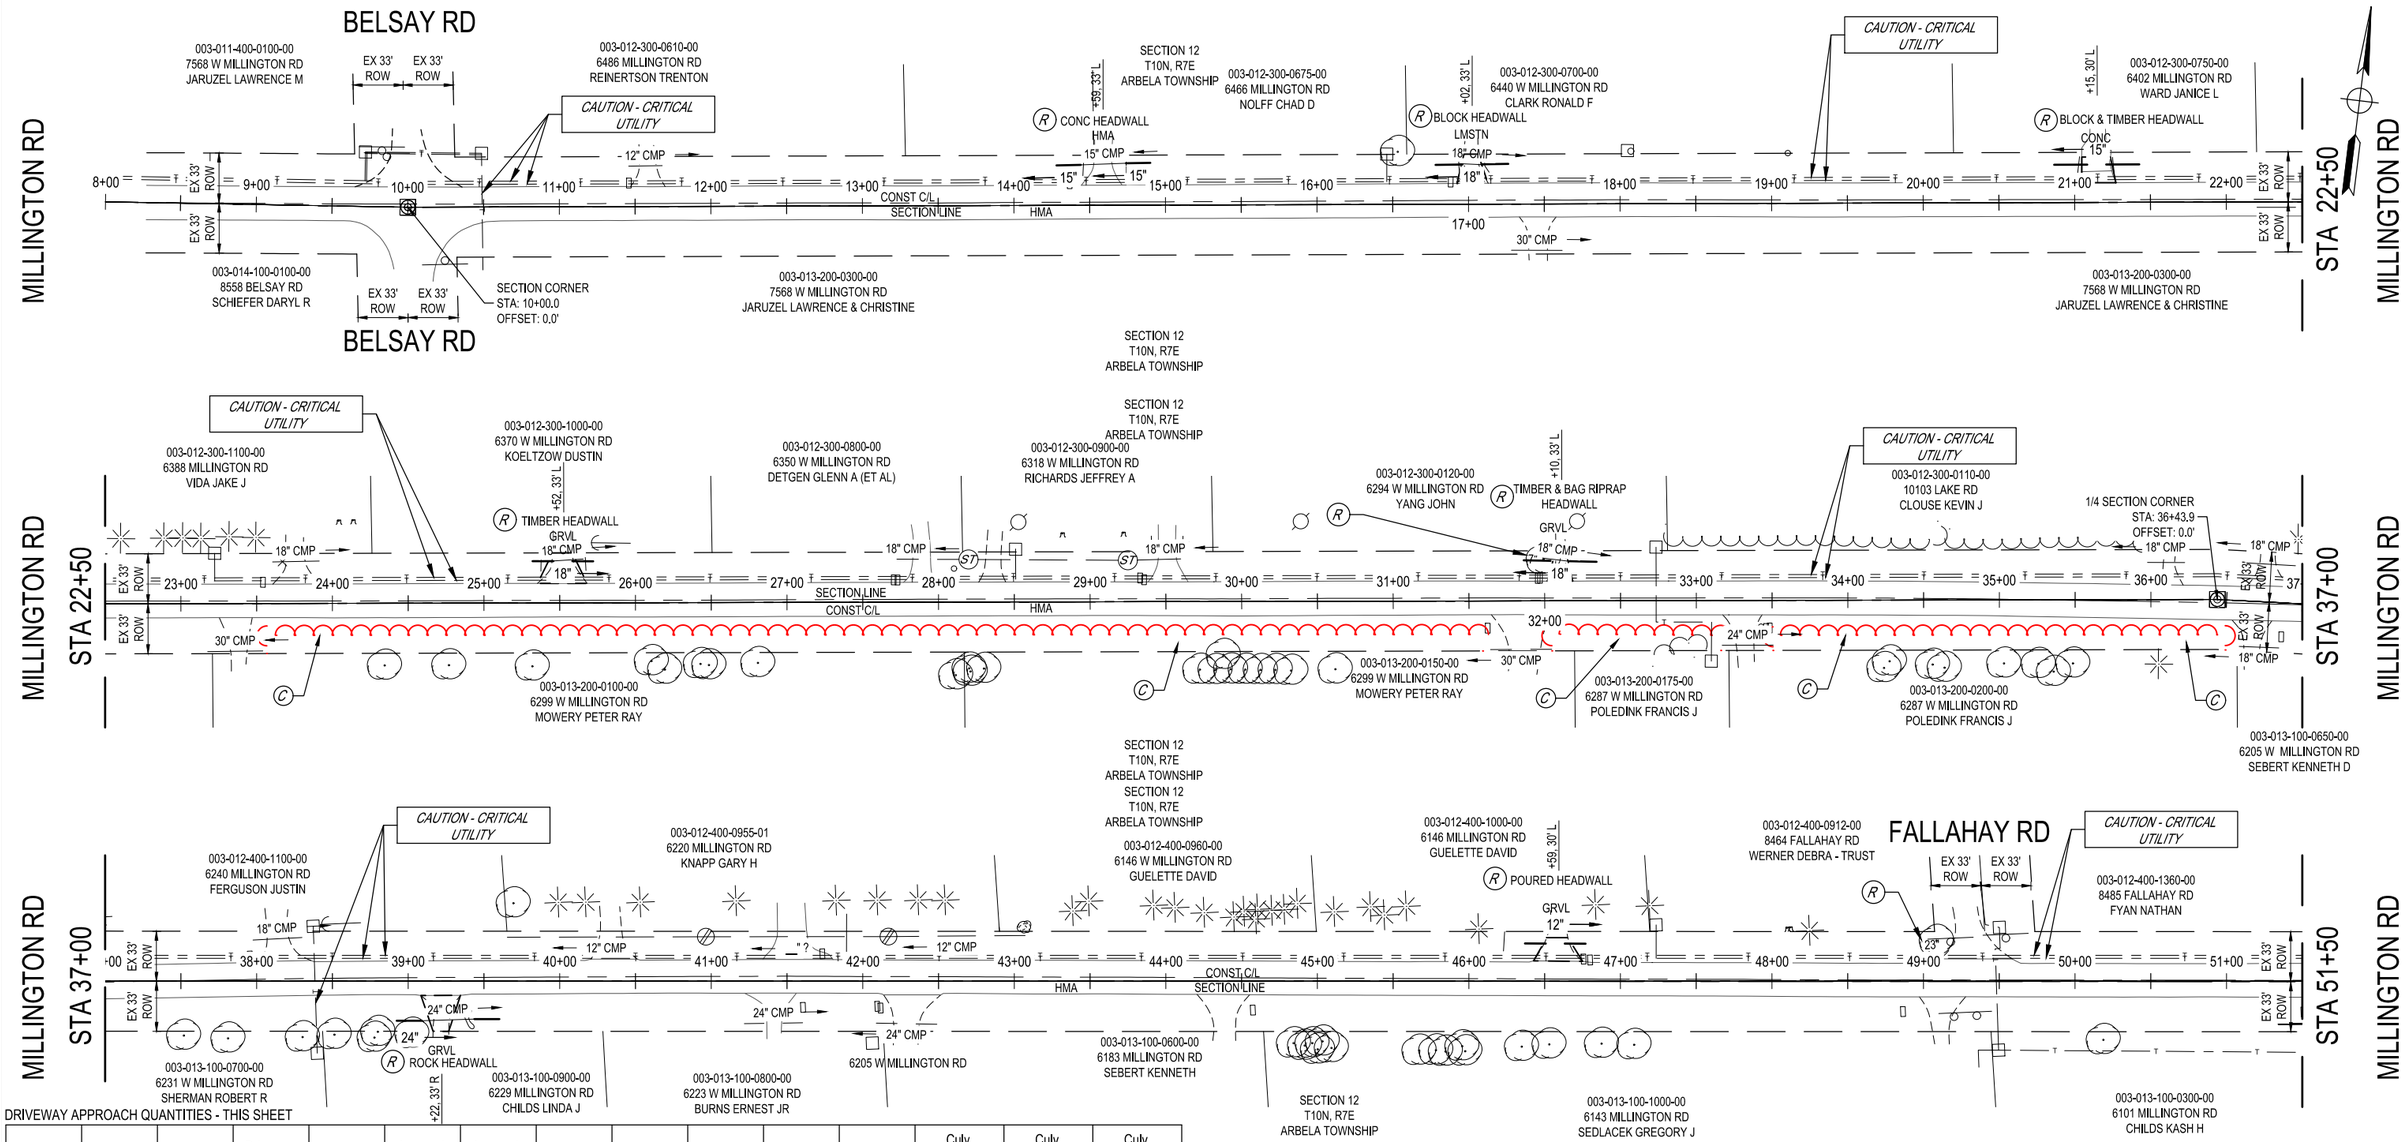

DRIVEWAY APPROACH QUANTITIES - THIS SHEET

C/L STATION	HMA Surface, Rem (Syd)	Pavt, Rem (Syd)	Driveway, Nonreinf Conc, 6 inch (Syd)	Approach, Cl II, 6 inch (Syd)	Approach Cl I, 6 inch, Modified (Syd)	Approach, Cl II, 6 inch, Modified (Syd)	Culv End Sect, 12 inch (Ea)	Culv, Cl F, 12 inch (Ft)	Culv, Cl F, 15 inch (Ft)	Culv, Cl F, 18 inch (Ft)	Culv, Cl F, 24 inch (Ft)	Culv, Slp End Sect, 1 on 6, 15 inch, Longit (Ea)	Culv, Slp End Sect, 1 on 6, 18 inch, Longit (Ea)	Culv, Slp End Sect, 1 on 6, 24 inch, Longit (Ea)
14+59 L									36			1		
17+02 L						32			40			2		
21+15 L	19	20	39		39				48			2		
25+52 L										40			2	
32+10 L				26						32			2	
39+22 R											36			2
46+59 L							2	32						
TOTAL	**19**	**20**	**39**	**26**	**39**	**32**	**2**	**32**	**124**	**72**	**36**	**5**	**4**	**2**

REMOVAL QUANTITIES - THIS SHEET

0.6	Acre	Clearing
1	Ea	Tree, Rem, 19 inch to 36 inch
1	Ea	Tree, Rem, 6 inch to 18 inch
3	Ea	Culv, Rem, Less than 24 inch
6	Ea	Culv, End, Rem, Less than 24 inch
2	Ea	Culv, End, Rem, 24 inch to 48 inch

FINAL PLAN REVISIONS

NO.	DATE	AUTH	DESCRIPTION

Spicer group ©2021

SAGINAW OFFICE
230 S. Washington Ave.
Saginaw, MI 48607
Tel. 989-754-4717
Fax. 989-754-4440
www.SpicerGroup.com

VERT. (FT) 0 — N/A
HORZ. (FT) 0 — 100

SGI PROJECT NO: 128551SG2020
DATE: APRIL, 2021
FILE: M_LP-PLAN.DWG

CS: 79051
JN: 210364

CONSTRUCTION
MILLINGTON ROAD
STA 10+00 (POB) TO STA 51+50

DRAWING: PLAN44
SHEET: 48

4/23/2021 4:08 PM Olivia.Yanalst

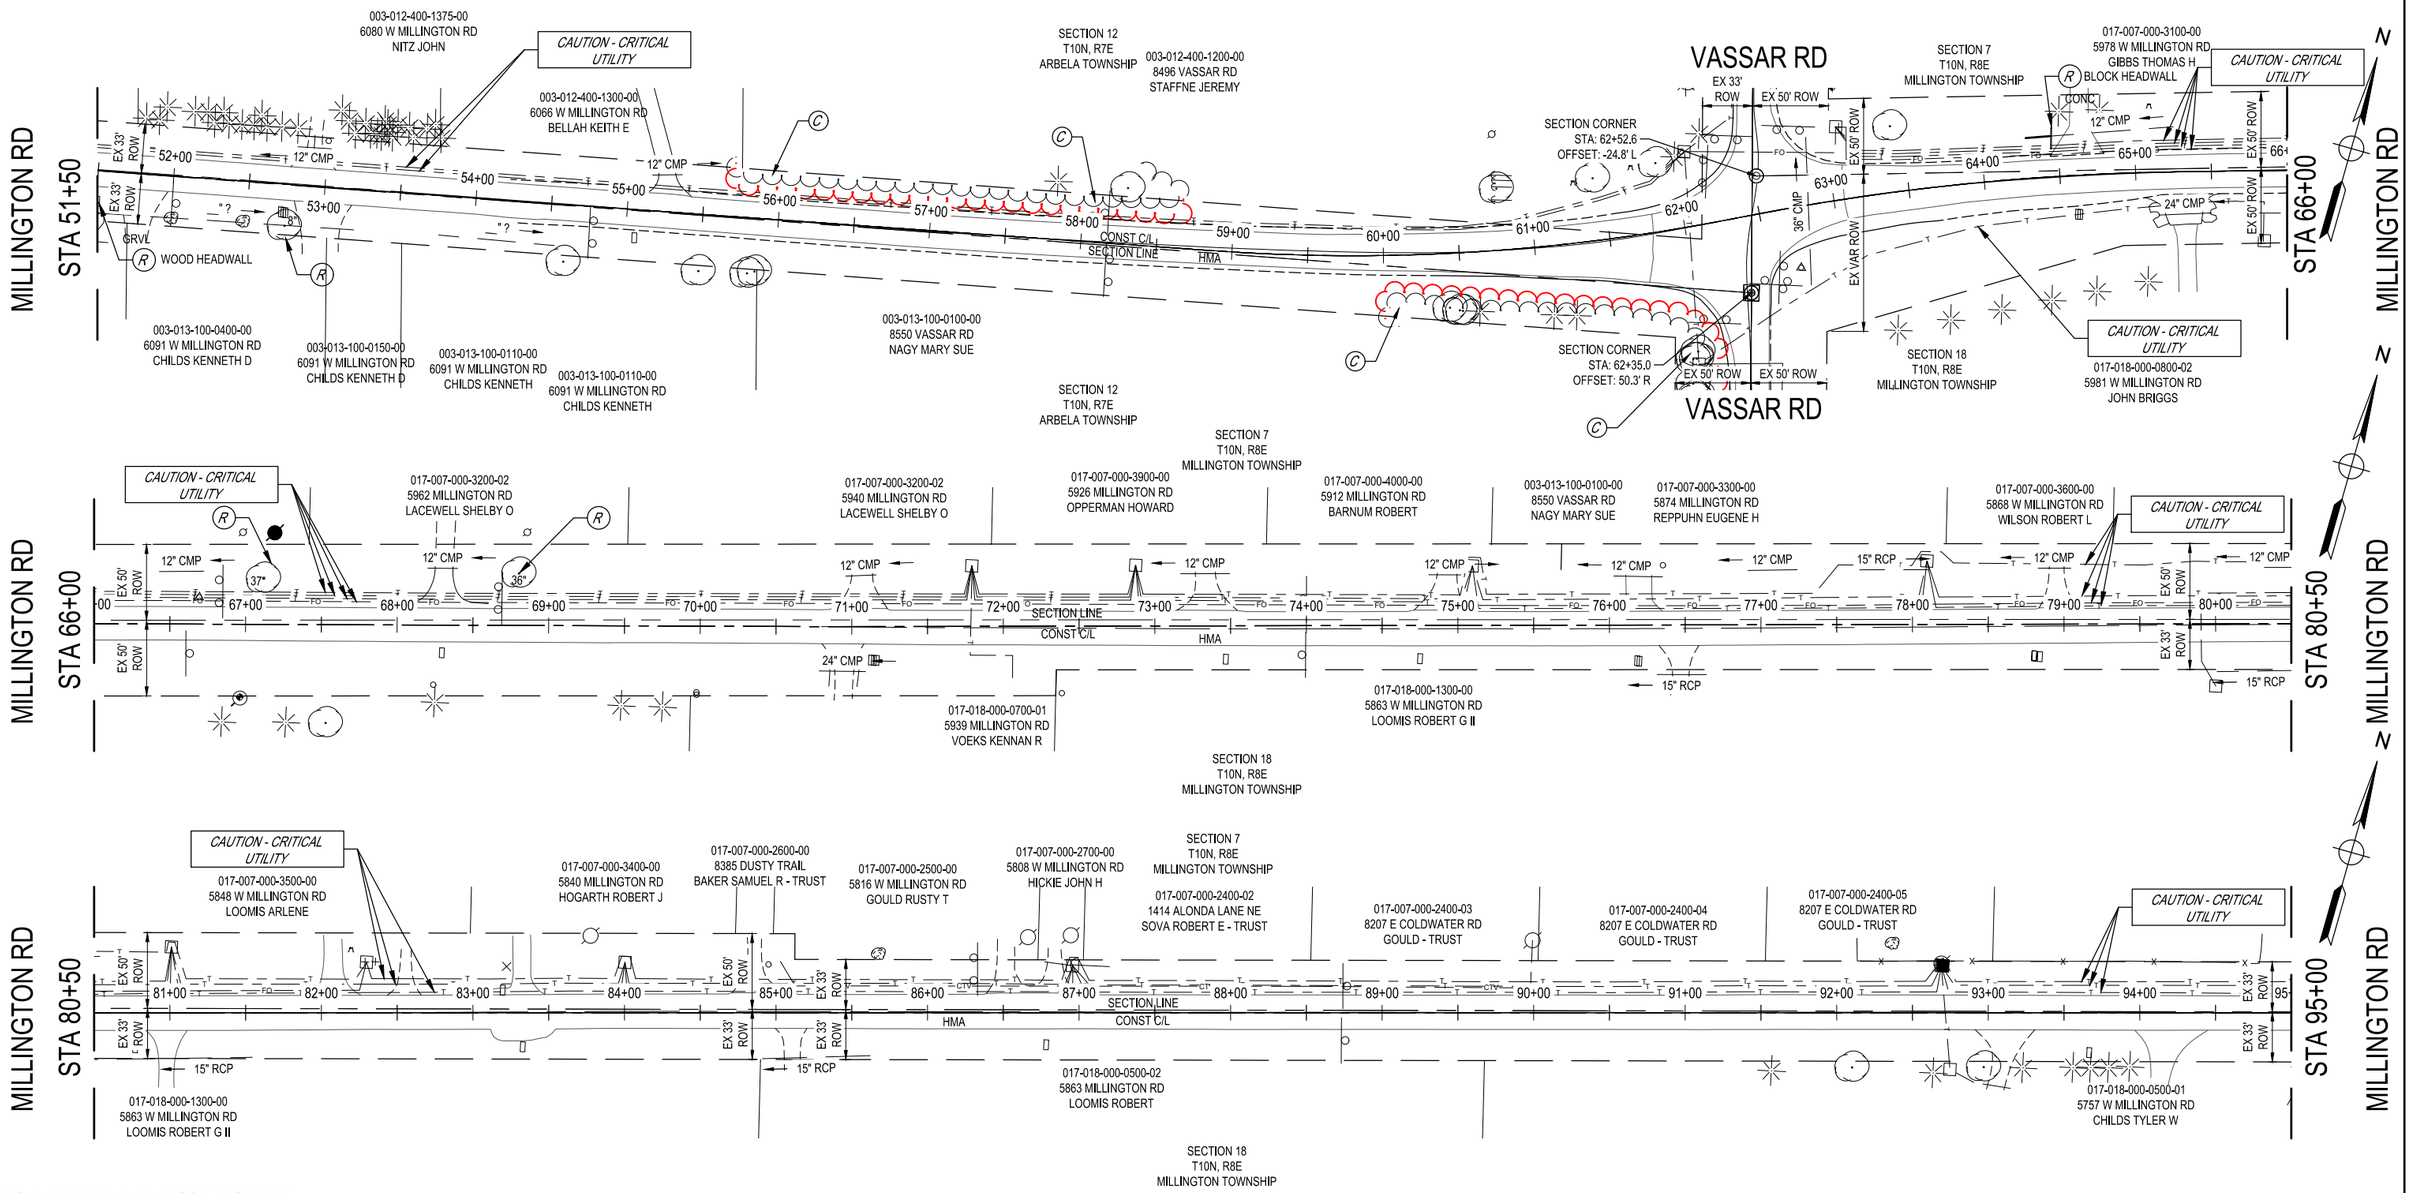

DRIVEWAY APPROACH QUANTITIES - THIS SHEET

C/L STATION	Culv End Sect, 12 inch (Ea)	Culv, Cl F, CSP, 12 inch (Ft)
51+79 R	1	18
64+64 L	1	16
TOTAL	**2**	**34**

REMOVAL QUANTITIES - THIS SHEET

0.3	**Acre**	**Clearing**
1	**Ea**	**Tree, Rem, 19 inch to 36 inch**
1	**Ea**	**Tree, Rem, 37 inch or larger**
1	**Ea**	**Tree, Rem, 6 inch to 18 inch**
2	**Ea**	**Culv, End, Rem, Less than 24 inch**

FINAL PLAN REVISIONS

NO.	DATE	AUTH	DESCRIPTION

SAGINAW OFFICE
230 S. Washington Ave.
Saginaw, MI 48607
Tel. 989-754-4717
Fax. 989-754-4440
www.SpicerGroup.com

VERT. (FT) 0 N/A
HORZ. (FT) 0 100

SGI PROJECT NO: 128551SG2020
DATE: APRIL, 2021
FILE: M_LP-PLAN.DWG
CS: 79051
JN: 210364

CONSTRUCTION
MILLINGTON ROAD
STA 61+50 TO STA 95+00

DRAWING: PLAN45
SHEET: 49

4/23/2021 5:04 PM Olivia.Vanalst

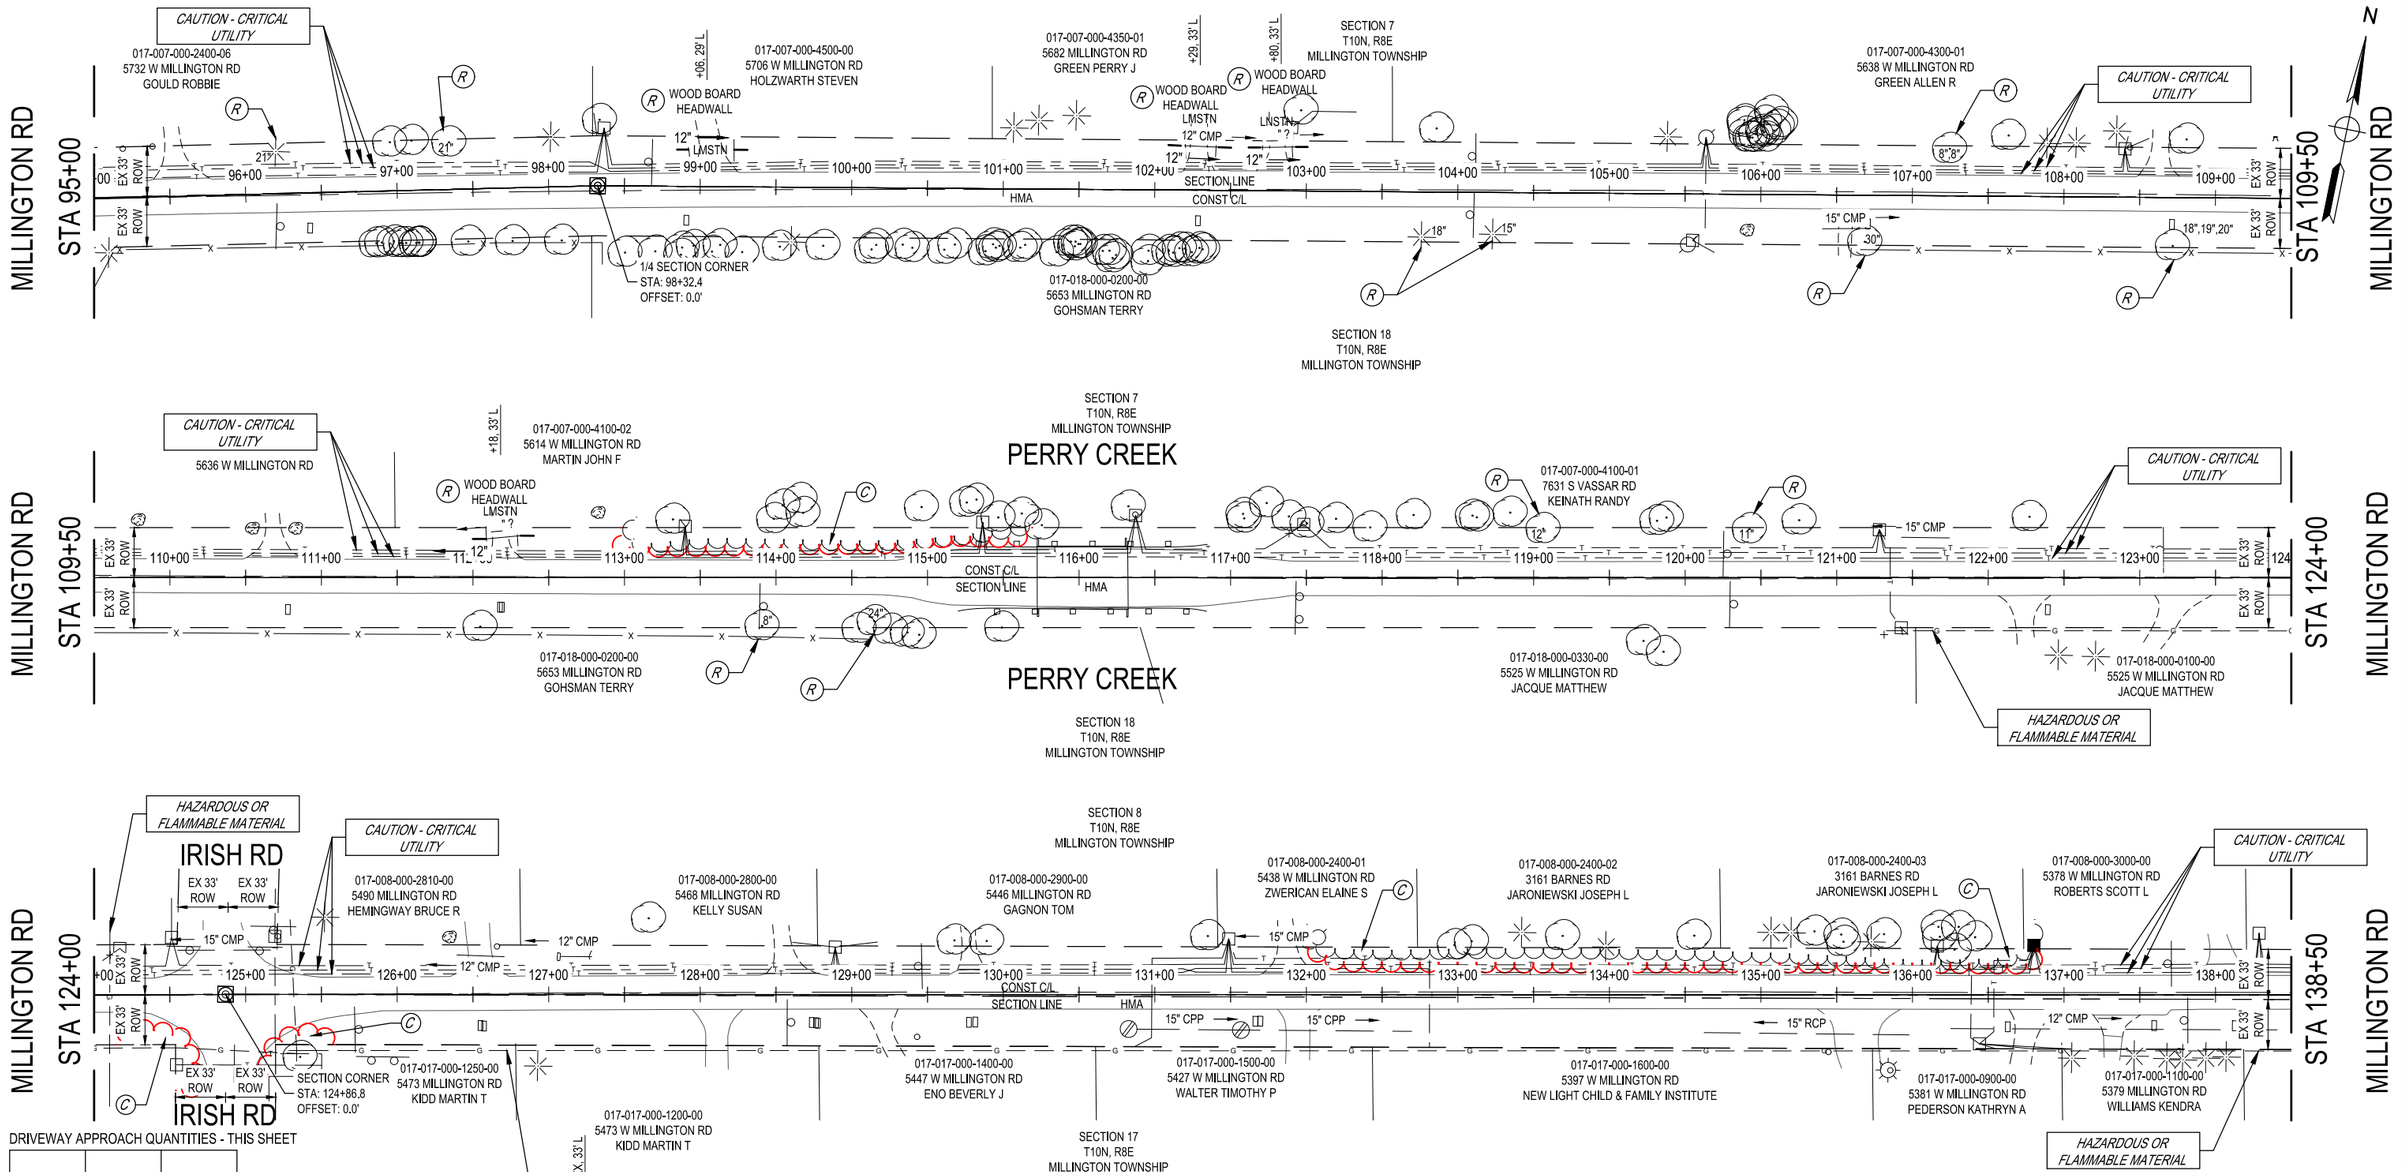

DRIVEWAY APPROACH QUANTITIES - THIS SHEET

C/L STATION	Culv End Sect, 12 inch (Ea)	Culv, Cl F, 12 inch (Ft)
99+06 L	2	32
102+29 L	2	32
102+80 L	2	32
112+18 L	2	32
TOTAL	**8**	**128**

REMOVAL QUANTITIES - THIS SHEET

0.4	**Acre**	**Clearing**
6	**Ea**	**Tree, Rem, 19 inch to 36 inch**
8	**Ea**	**Tree, Rem, 6 inch to 18 inch**
8	**Ea**	**Culv, End, Rem, Less than 24 inch**

FINAL PLAN REVISIONS

NO.	DATE	AUTH	DESCRIPTION

SAGINAW OFFICE
230 S. Washington Ave.
Saginaw, MI 48607
Tel. 989-754-4717
Fax. 989-754-4440
www.SpicerGroup.com

VERT. (FT) 0 N/A
HORZ. (FT) 0 100

SGI PROJECT NO: 128551SG2020
DATE: APRIL, 2021
FILE: M_LP-PLAN.DWG
CS: 79051
JN: 210364

CONSTRUCTION
MILLINGTON ROAD
STA 95+00 TO STA 138+50

DRAWING: PLAN46
SHEET: 50

4/23/2021 4:08 PM Olivia.Vanalst

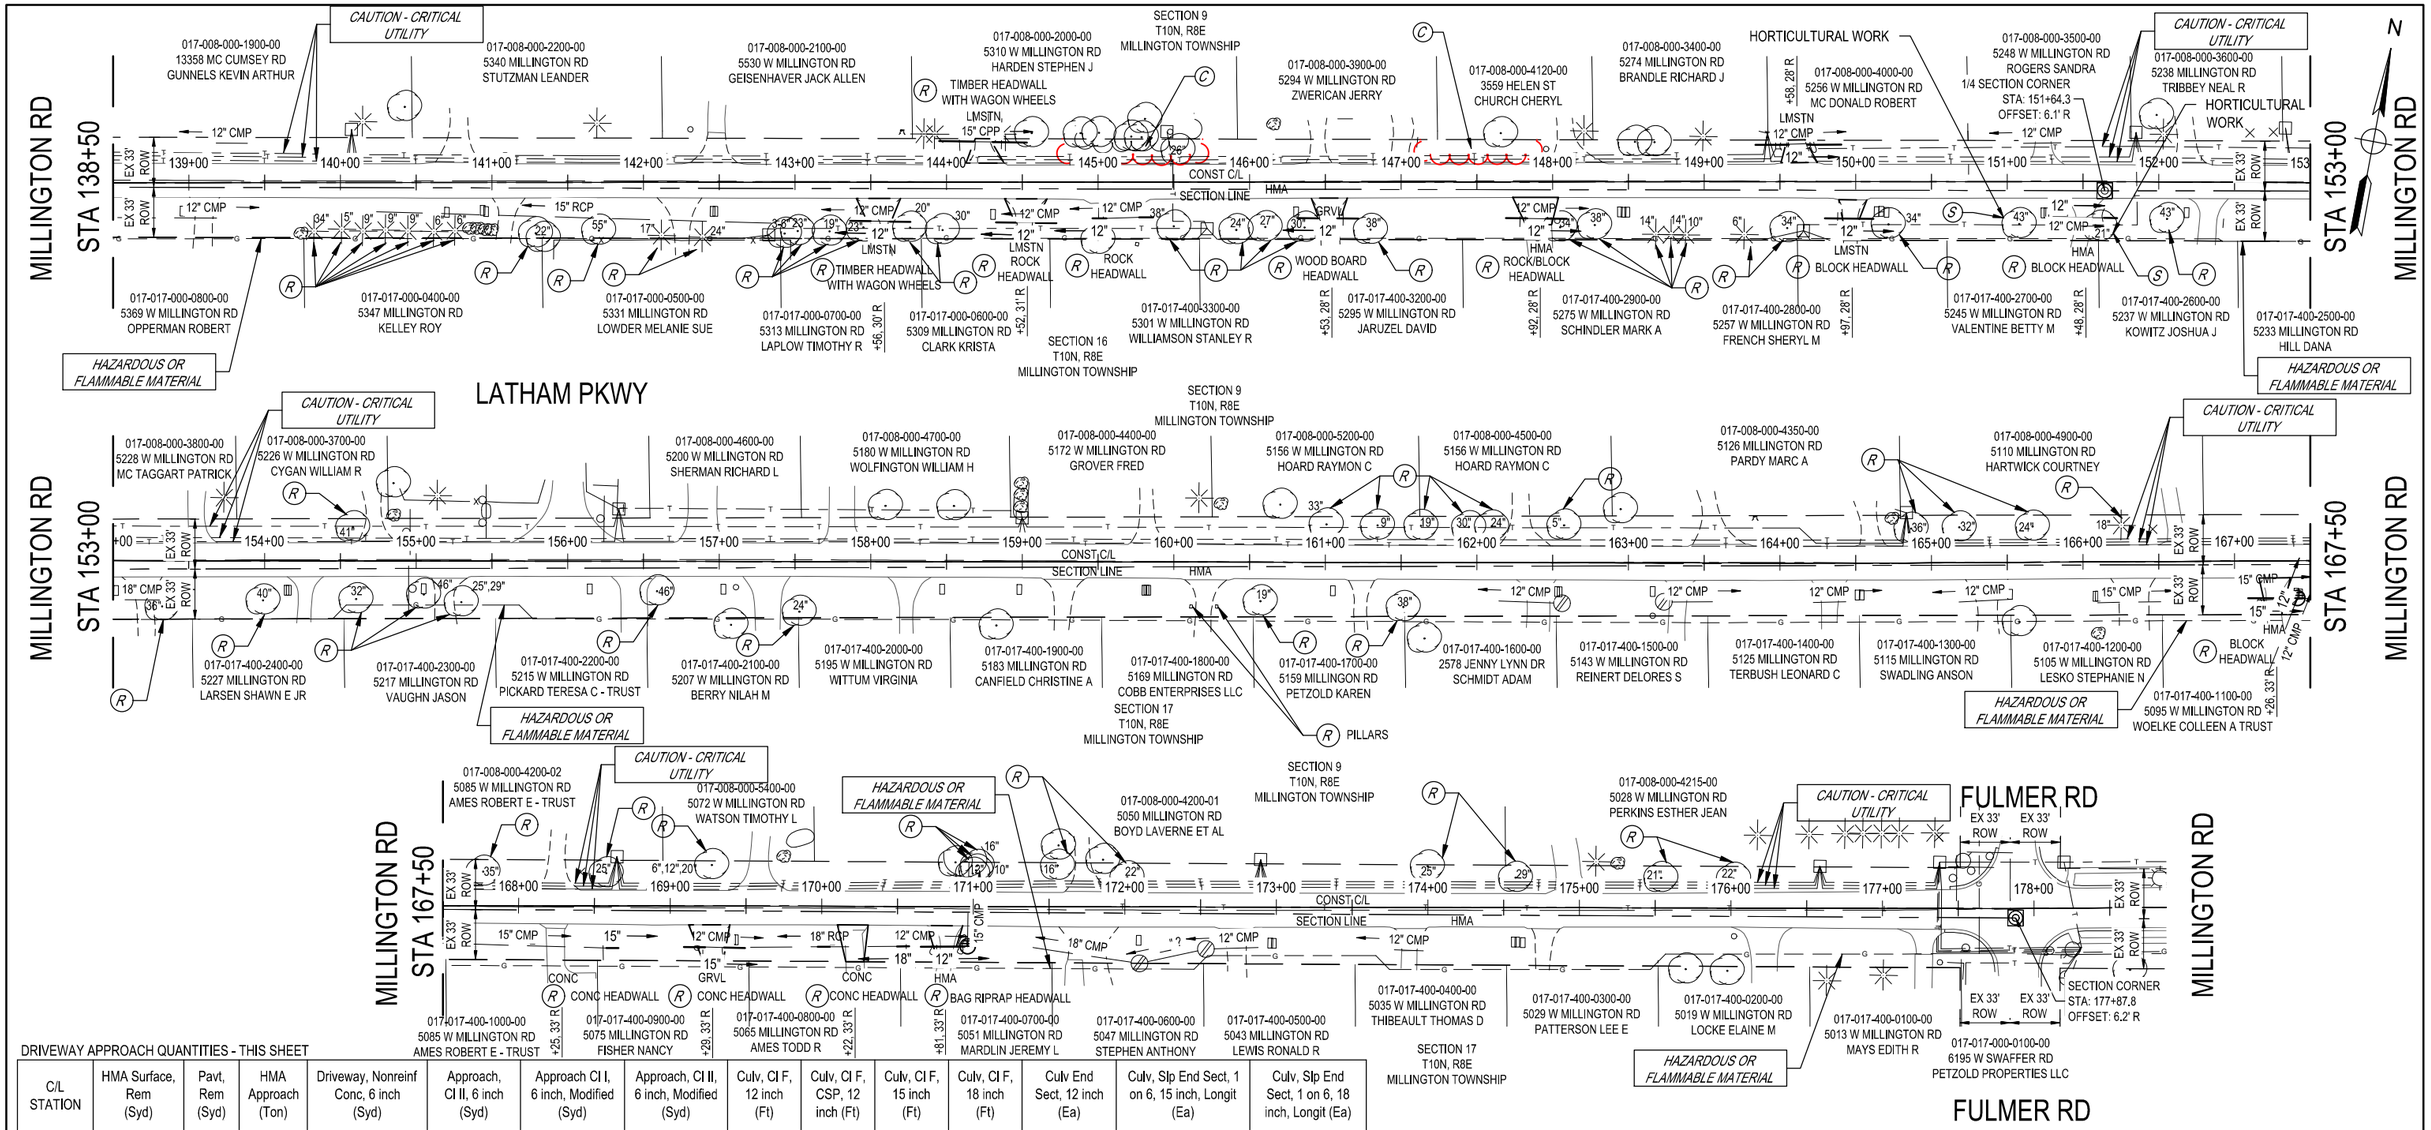

DRIVEWAY APPROACH QUANTITIES - THIS SHEET

C/L STATION	HMA Surface, Rem (Syd)	Pavt, Rem (Syd)	HMA Approach (Ton)	Driveway, Nonreinf Conc, 6 inch (Syd)	Approach, Cl II, 6 inch (Syd)	Approach Cl I, 6 inch, Modified (Syd)	Approach, Cl II, 6 inch, Modified (Syd)	Culv, Cl F, 12 inch (Ft)	Culv, Cl F, CSP, 12 inch (Ft)	Culv, Cl F, 15 inch (Ft)	Culv, Cl F, 18 inch (Ft)	Culv End Sect, 12 inch (Ea)	Culv, Slp End Sect, 1 on 6, 15 inch, Longit (Ea)	Culv, Slp End Sect, 1 on 6, 18 inch, Longit (Ea)
143+56 R							45	40				2		
144+24 L							32			56			2	
144+52 R							41	40				2		
145+15 R									16			2		
146+53 R					35			40				2		
147+92 R	40		9			47		40				2		
149+58 L							30	56				2		
149+97 R							26	32				2		
151+48 R									16			2		
167+26 R	32		8			41			4	32			1	
168+25 R										12			1	
169+29 R							54	40				2		
170+22 R	7	28		44		44					16			2
170+81 R	31		8			44	44	32		3		1		
TOTAL	**110**	**28**	**25**	**44**	**35**	**176**	**272**	**320**	**36**	**103**	**16**	**19**	**4**	**2**

REMOVAL QUANTITIES - THIS SHEET

0.1	Acre	Clearing
35	Ea	Tree, Rem, 19 inch to 36 inch
10	Ea	Tree, Rem, 37 inch or Larger
18	Ea	Tree, Rem, 6 inch to 18 inch
5	Ea	Tree, Rem, Less than 6 inch
10	Ea	Culv, Rem, Less than 24 inch
7	Ea	Culv, End, Rem, Less than 24 inch
3	Ft	Sewer, Cl A, 18 inch, Tr Det B
2	Ea	Dr Structure, 36 inch dia, Modified
2	Ea	Dr Structure Cover, Type DG
6	Hr	Horticultural Work

Addendum 1

FINAL PLAN REVISIONS

NO.	DATE	AUTH	DESCRIPTION

Spicer group ©2021

SAGINAW OFFICE
230 S. Washington Ave.
Saginaw, MI 48607
Tel. 989-754-4717
Fax. 989-754-4440
www.SpicerGroup.com

VERT. (FT) 0 N/A
HORZ. (FT) 0 100

SGI PROJECT NO: 128551SG2020
DATE: JUNE, 2021
FILE: M_LP-PLAN.DWG
CS: 79051
JN: 210364

CONSTRUCTION
MILLINGTON ROAD
STA 138+50 TO STA 177+88 (POE)

DRAWING: PLAN47
SHEET: 51

6/28/2021 11:30 AM Olivia.Vanalst